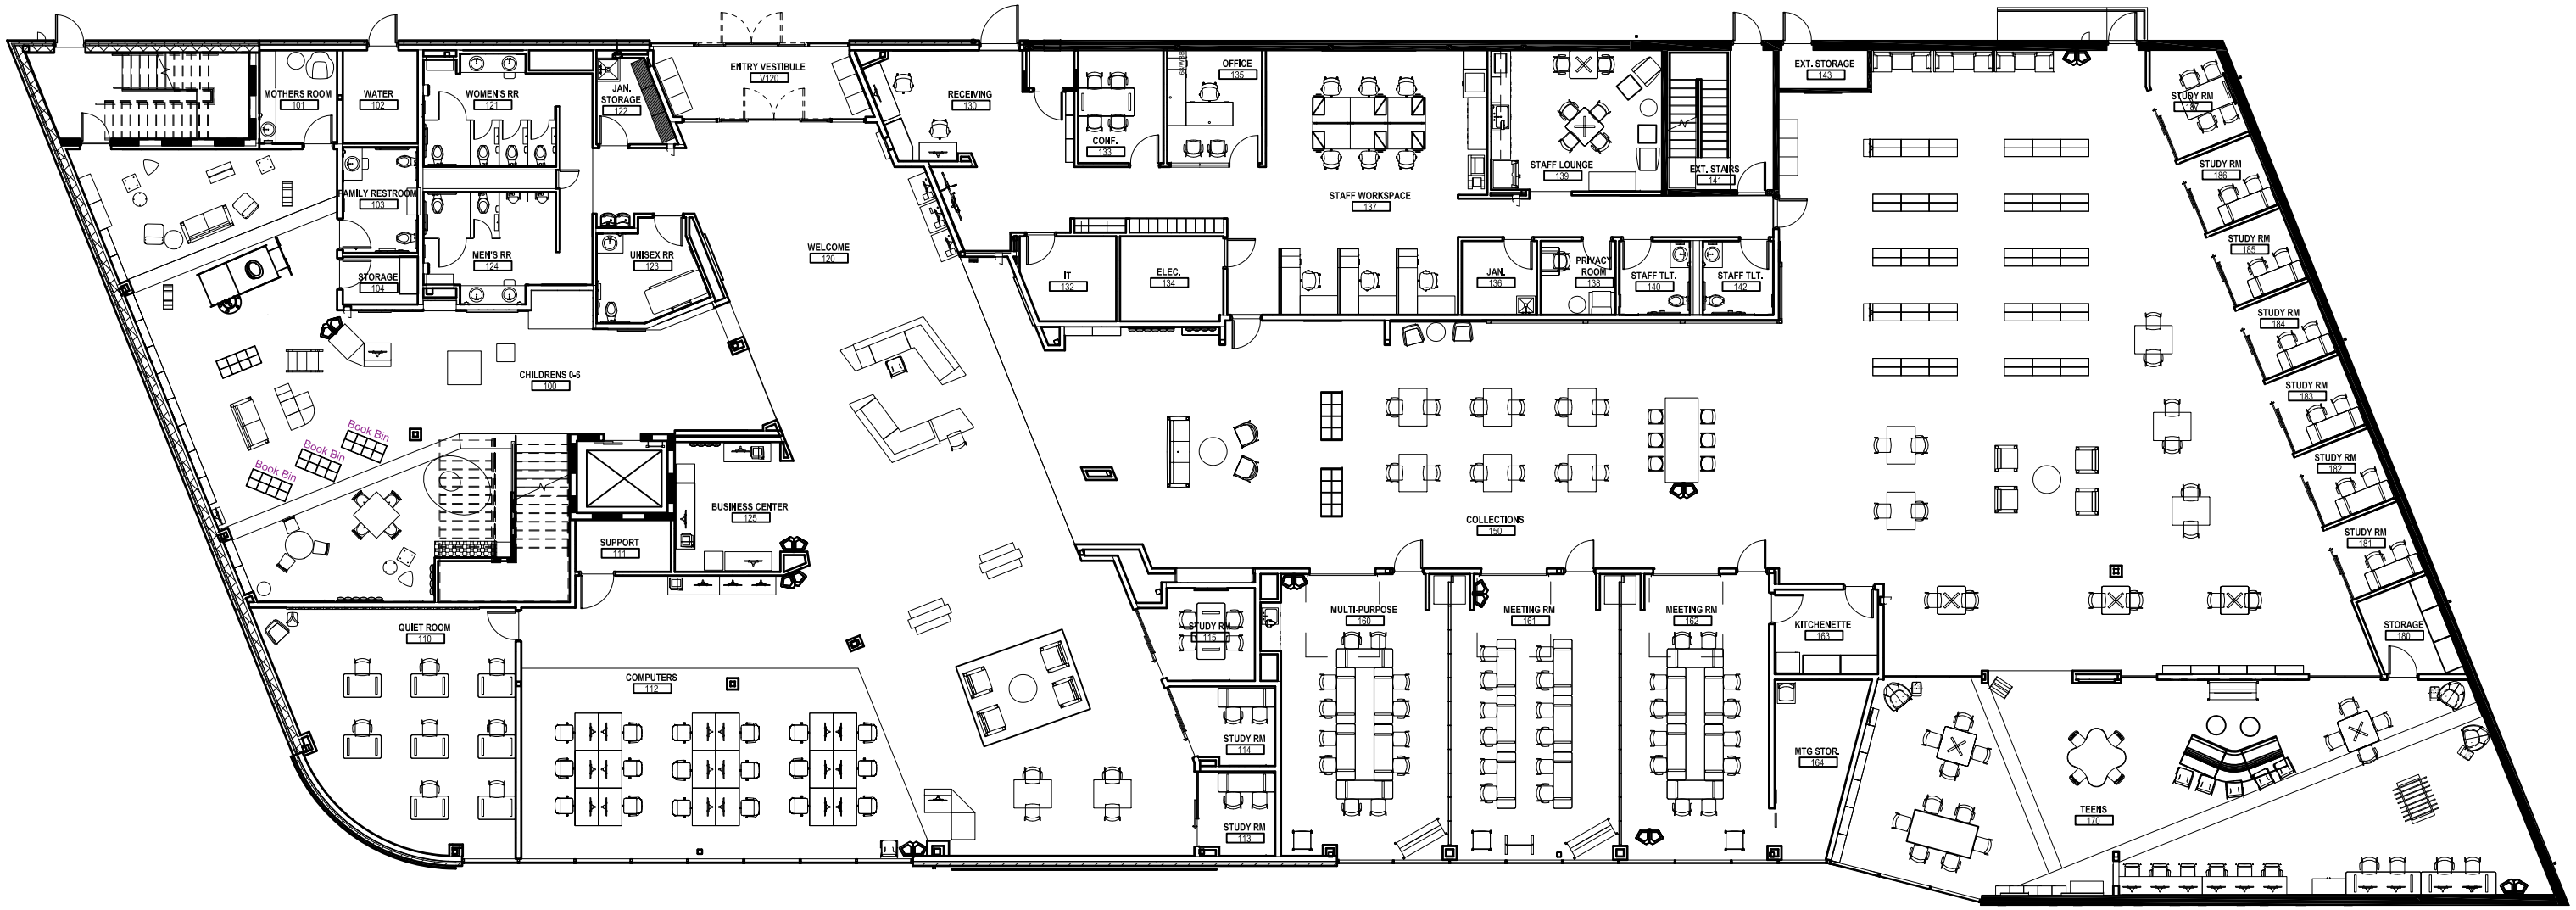

FURNITURE PLAN FIRST FLOOR

Columbus Metropolitan Library- Linden Branch
First Floor
Furniture Plans